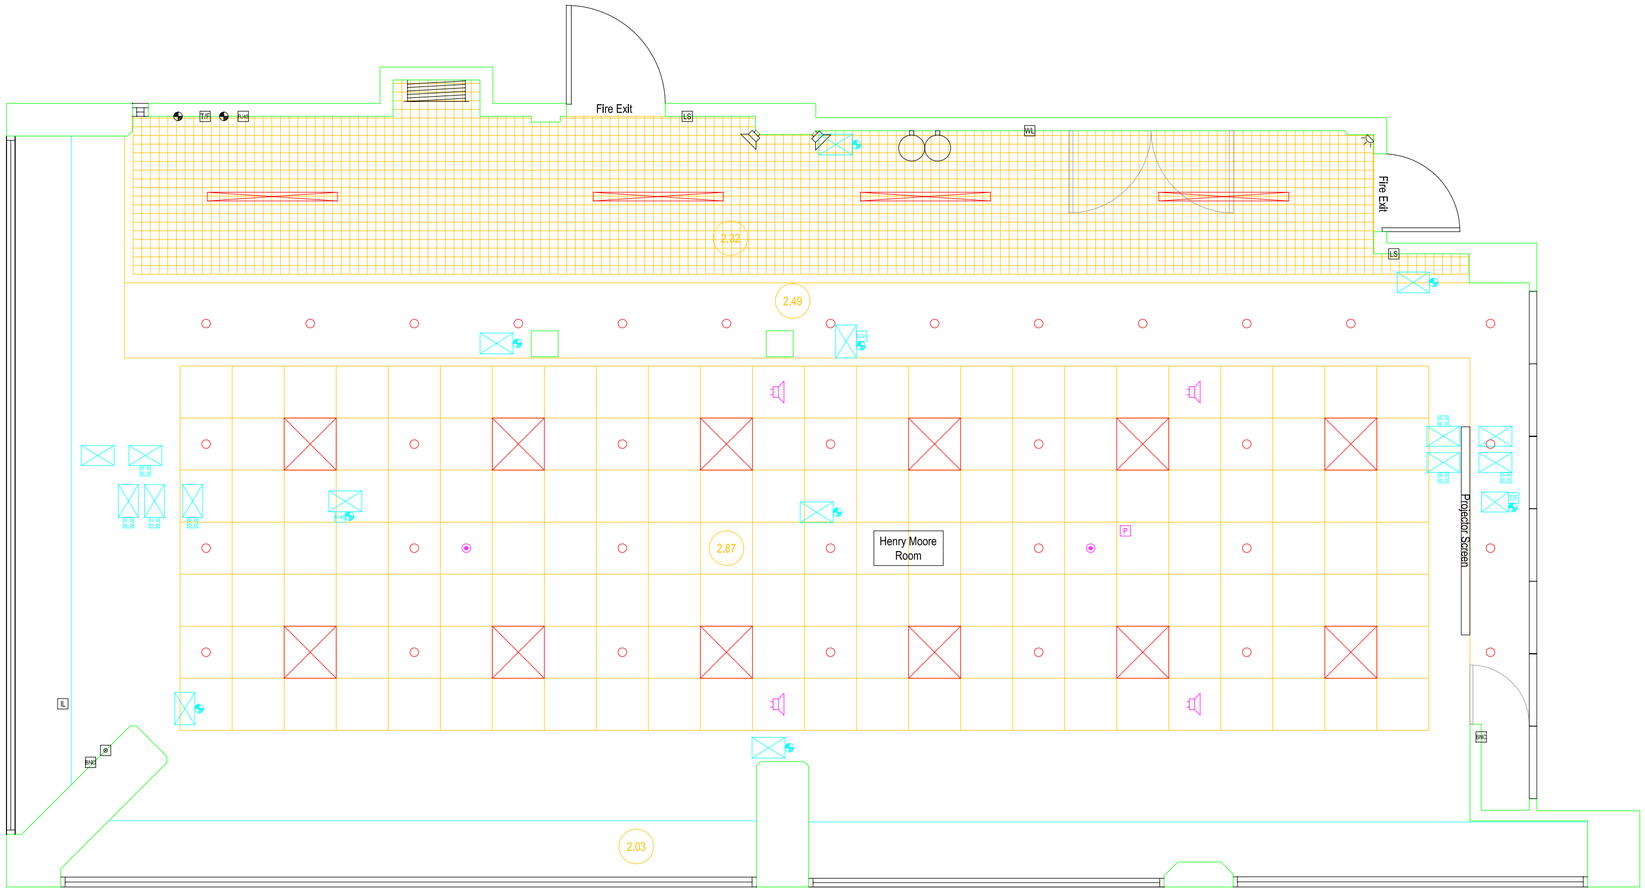

Floor Loading 3.5kn/m²	Room Has an Induction Loop

Notes:

The Queen Elizabeth II Conference Centre states that this plan is for guidance only and does not form any contract, representation or warranty expressed or implied.

Key

- BNC 5 Wire Data Patch
- XLR Audio Patch
- Speakon
- 13 AMP Plug Point
- Light Switch
- Telephone/Data
- Wireless LAN
- TV/FM Point
- Induction Loop
- Projector
- Sensor
- Speaker
- Smoke Detector
- Fire Exit Sign
- Hose Reel & Riser Main
- Fire Extinguisher

Rev.	Amendment	Date

Site Name:
Queen Elizabeth II Conference Centre

Drawing Title:
Henry Moore Room
Fourth Floor

Drawing Number:
4/010

Scale: 1:50 | Date: January 2006

The Queen Elizabeth II Conference Centre

Drawing Sheet A2